


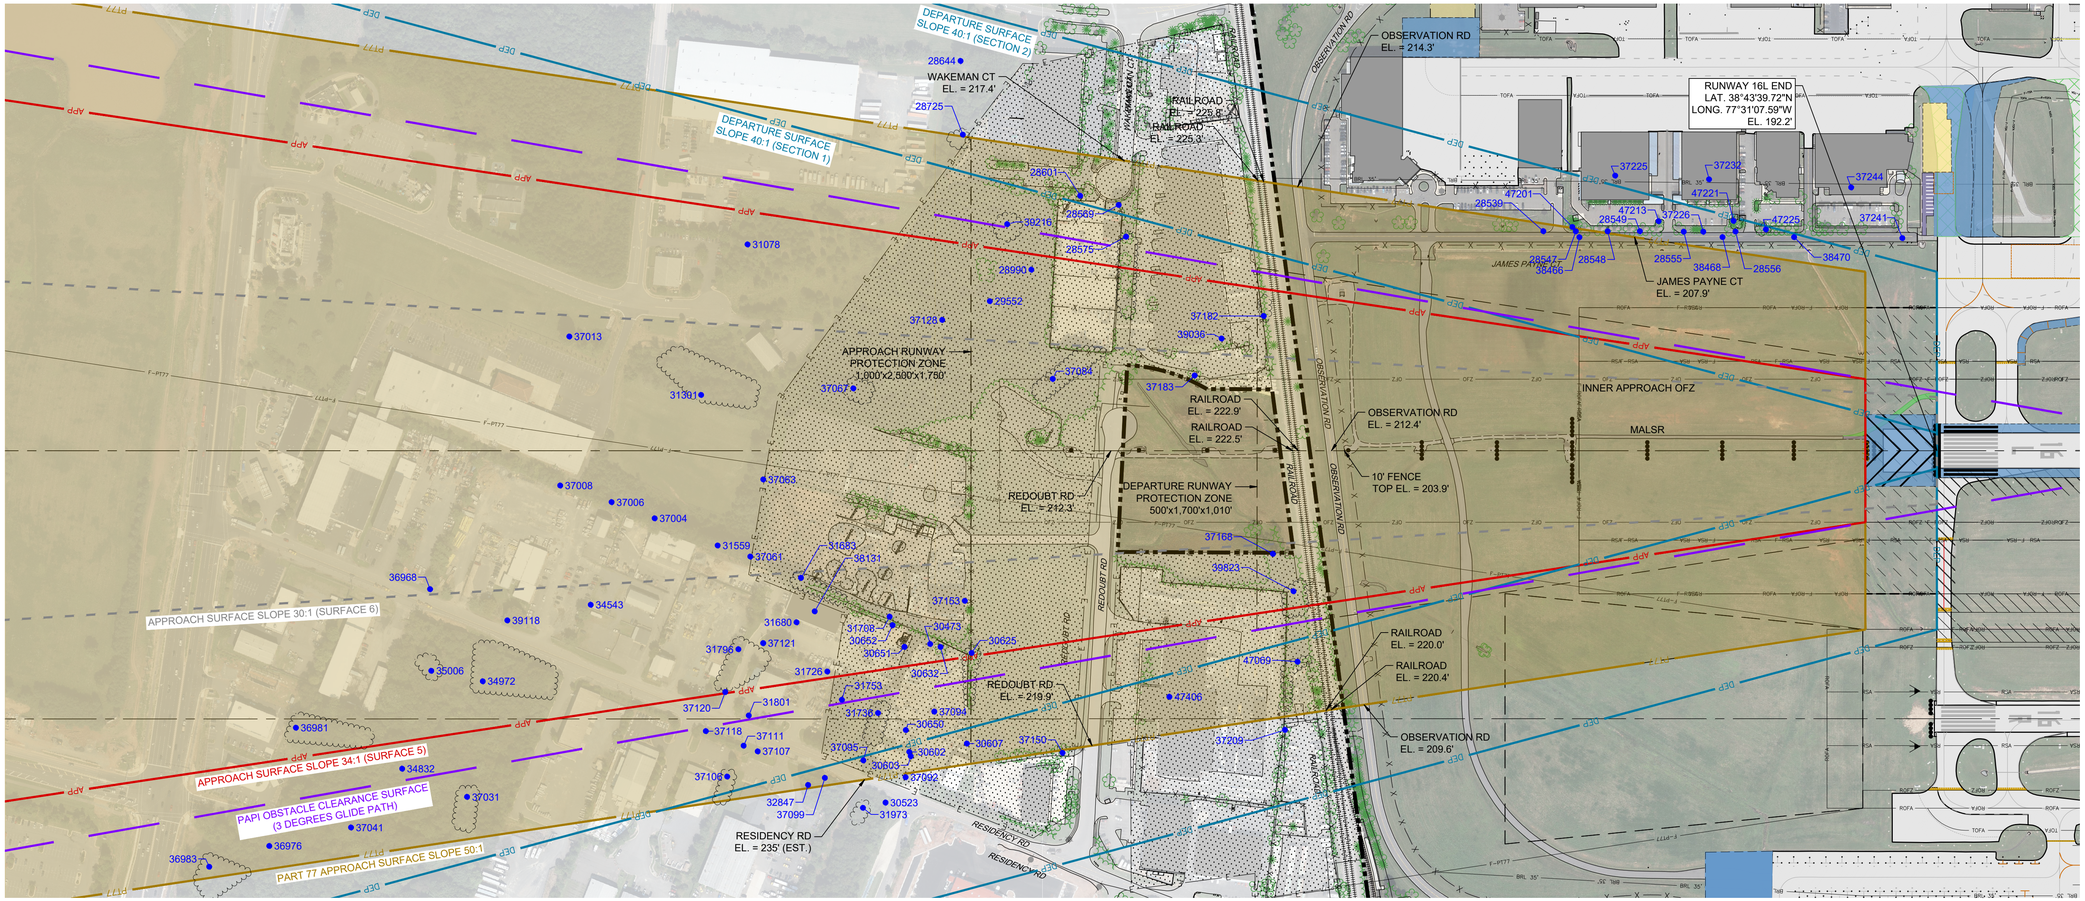


| DESCRIPTION | EXISTING |
|---|---|
| PROPERTY LINE | |
| PART 77 SURFACE | PT77 |
| APPROACH SURFACE | APP |
| DEPARTURE SURFACE | DEP |

| DESCRIPTION | EXISTING |
|---|---|
| PAPI OBSTACLE CLEARANCE SURFACE | |
| VERTICAL GUIDANCE SURFACE | |
| OBSTRUCTION | 30000 |

NOTES:
1. ROADWAY ELEVATIONS INCLUDE TRAVERSEWAY ADJUSTMENT (23' RAILROADS | 17' HIGHWAYS | 15' PUBLIC ROADS | 10' PRIVATE ROADS).
2. SEE SHEET 12 FOR OBSTRUCTION TABLE.

MAGNETIC DECLINATION
10° 27' WEST
JULY, 2022
ANNUAL CHANGE 0° 0' WEST

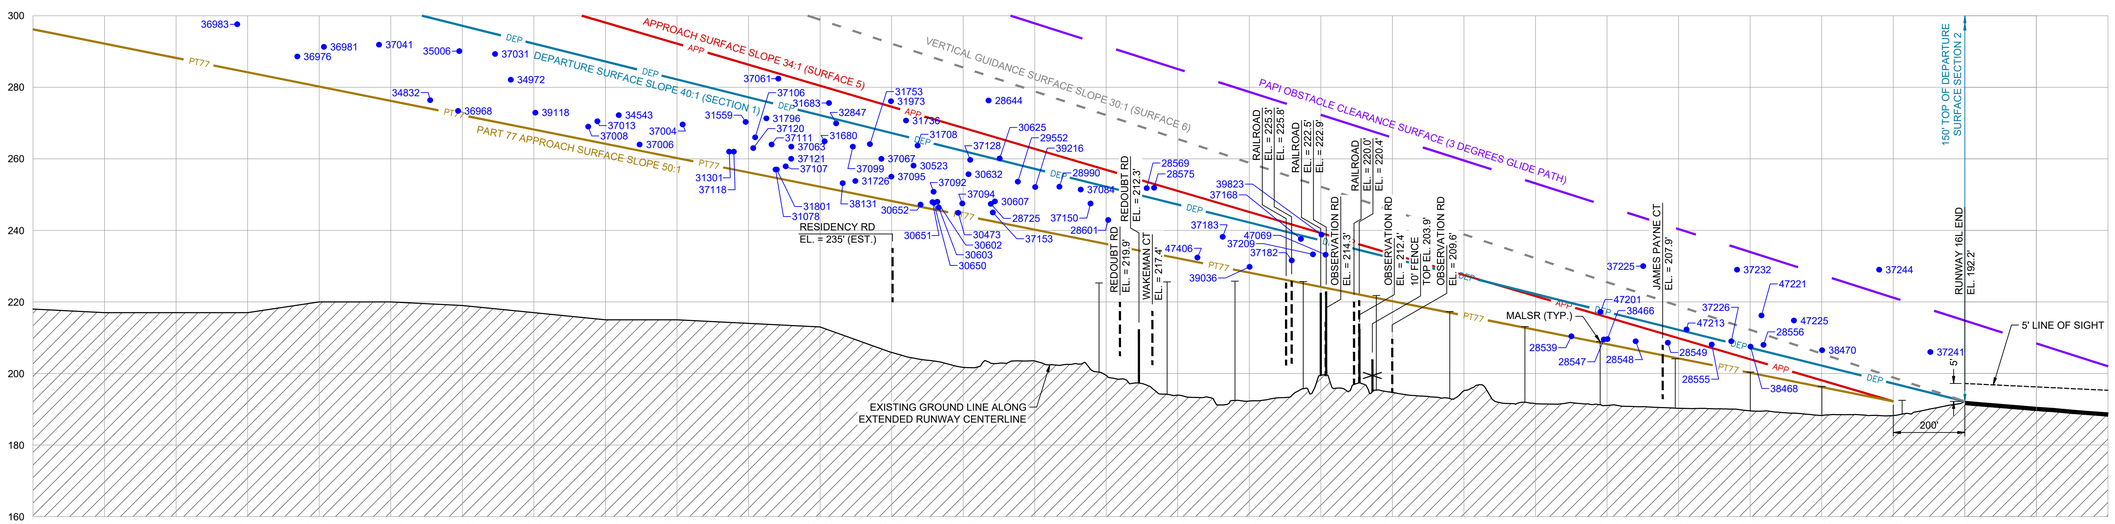HORIZONTAL SCALE
200' 100' 0 200'

VERTICAL SCALE
20' 10' 0 20'


RS&H

Reynolds,Smith and Hills Inc.
2600 Park Tower Dr, Suite 101
Vienna, Virginia 22180
703-549-2472
www.rsandh.com
Virgina Registration Nos. 0407-003171 * 0411-00438


MANASSAS REGIONAL AIRPORT

MANASSAS, VIRGINIA

# AIRPORT LAYOUT PLAN

CONSULTANTS

REVISIONS

| NO. | DESCRIPTION | DATE |
|---|---|---|
| | | |

DATE ISSUED: 10/2024
REVIEWED BY: LO
DRAWN BY: TJM, BJM
DESIGNED BY: TJM, BJM

PROJECT NUMBER
1022-1886-004

© 2024 RS&H, INC.

SHEET TITLE
## INNER PORTION OF THE APPROACH SURFACE RUNWAY 16L

SHEET NUMBER


Drawing: T:\P\2221886.004 Manassas Airport Master Plan\CAD\ALP\C\HEF_08-13_InnerApps.dwg Plotted on: 5/22/2025 4:04 PM Plotted by: Hummel, Julia