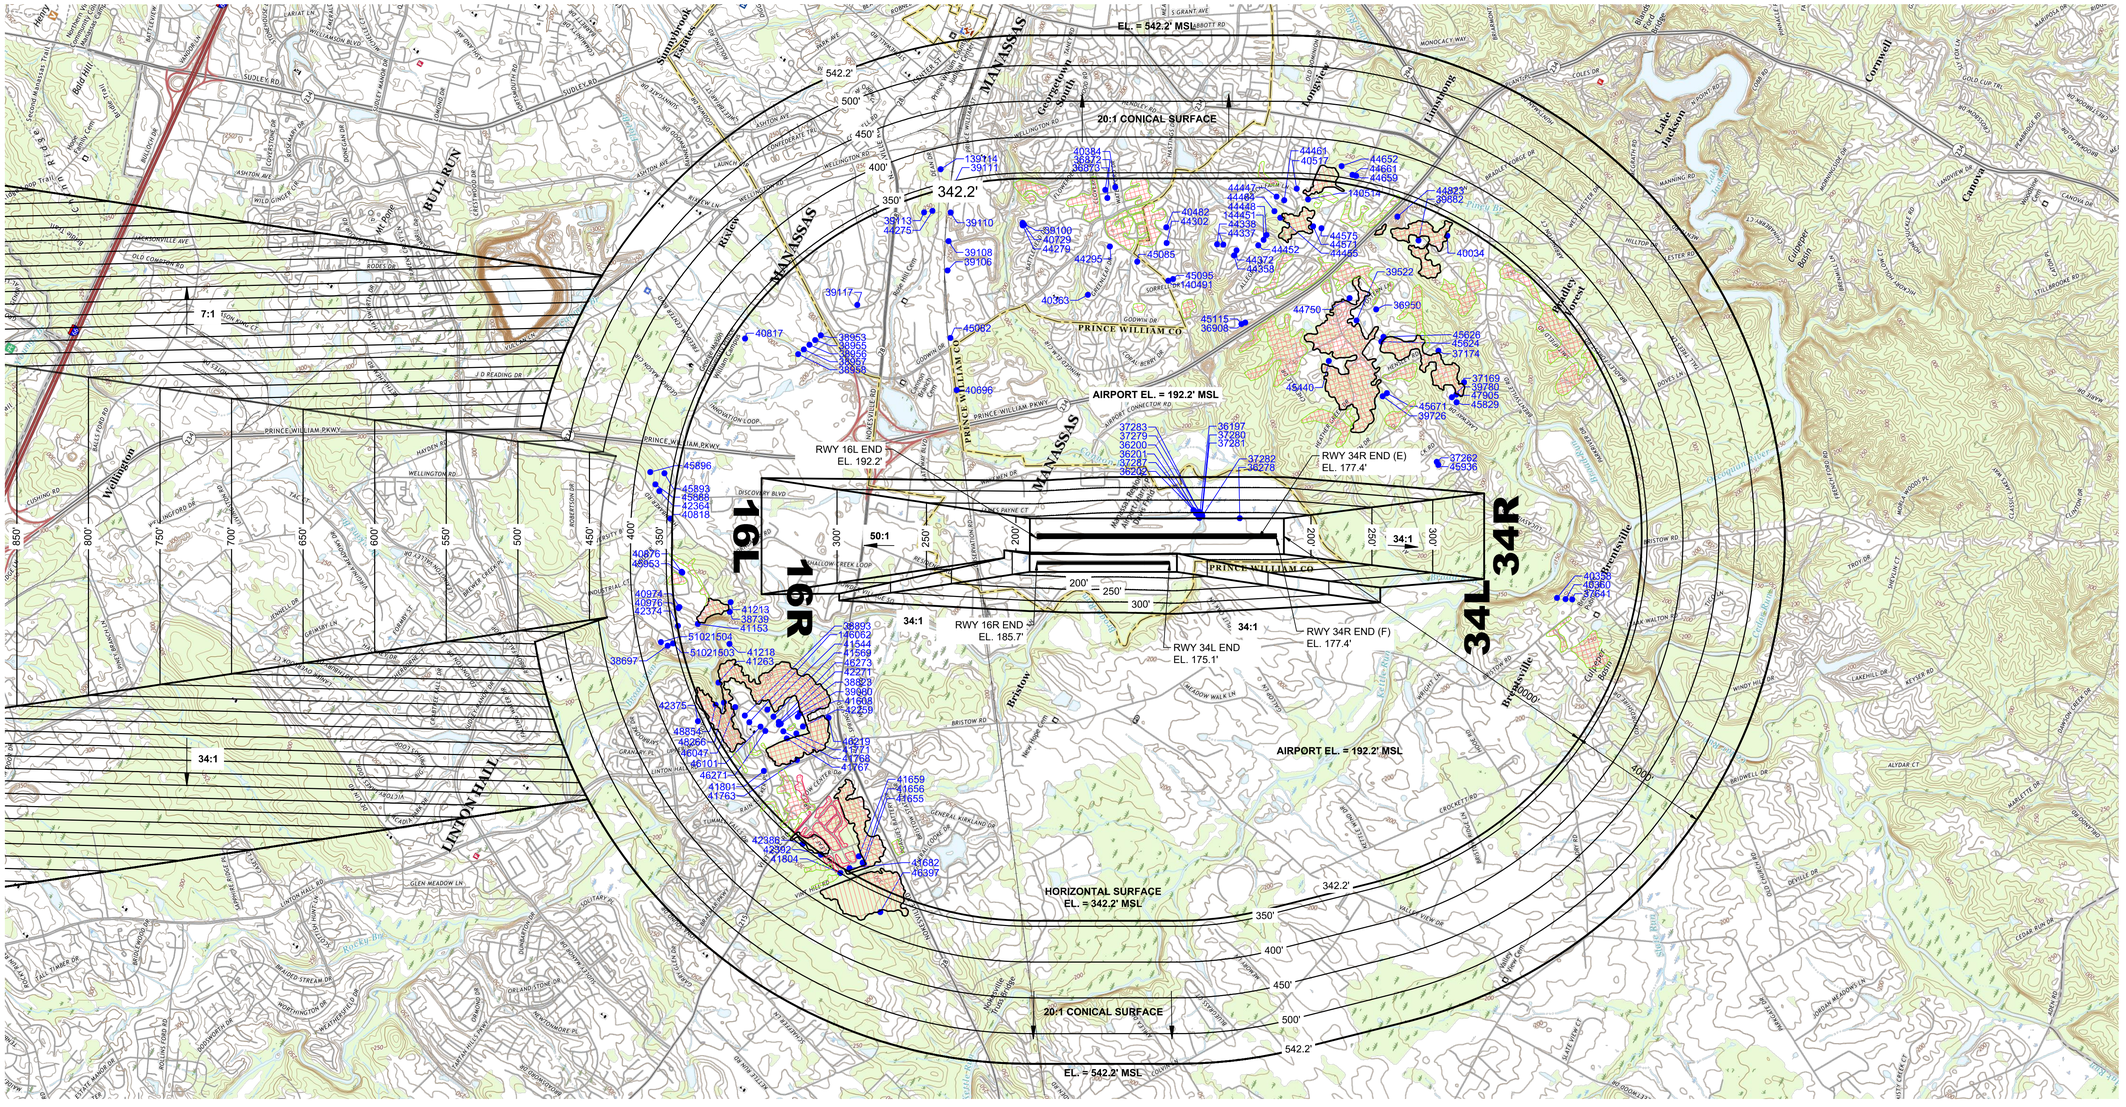

LEGEND	
DESCRIPTION	SYMBOL
OBSTRUCTION	● 30000
OBSTRUCTION GRID HORIZONTAL	
OBSTRUCTION GRID CONICAL	
OBSTRUCTION MANMADE	
OBSTRUCTION NATURAL	

MAGNETIC DECLINATION
10° 27' WEST
JULY, 2022
ANNUAL CHANGE 0° 0' WEST

NOTES:
1. SEE SHEET 8 FOR PART 77 OBSTRUCTIONS AND OBSTRUCTION TABLE.

2,000' 1,000' 0 2,000'

RS&H

Reynolds,Smith and Hills Inc.
2600 Park Tower Dr, Suite 101
Vienna, Virginia 22180
703-549-2472
www.rsandh.com
Virgina Registration Nos. 0407-003171 * 0411-00438

MANASSAS REGIONAL AIRPORT

MANASSAS, VIRGINIA

AIRPORT LAYOUT PLAN

CONSULTANTS

REVISIONS

NO.	DESCRIPTION	DATE

DATE ISSUED: 10/2024
REVIEWED BY: LO
DRAWN BY: TJM, GB
DESIGNED BY: TJM, GB

PROJECT NUMBER
1022-1886-004

© 2024 RS&H, INC.

SHEET TITLE

AIRPORT AIRSPACE AND CONICAL SURFACE

SHEET NUMBER

7 OF 20