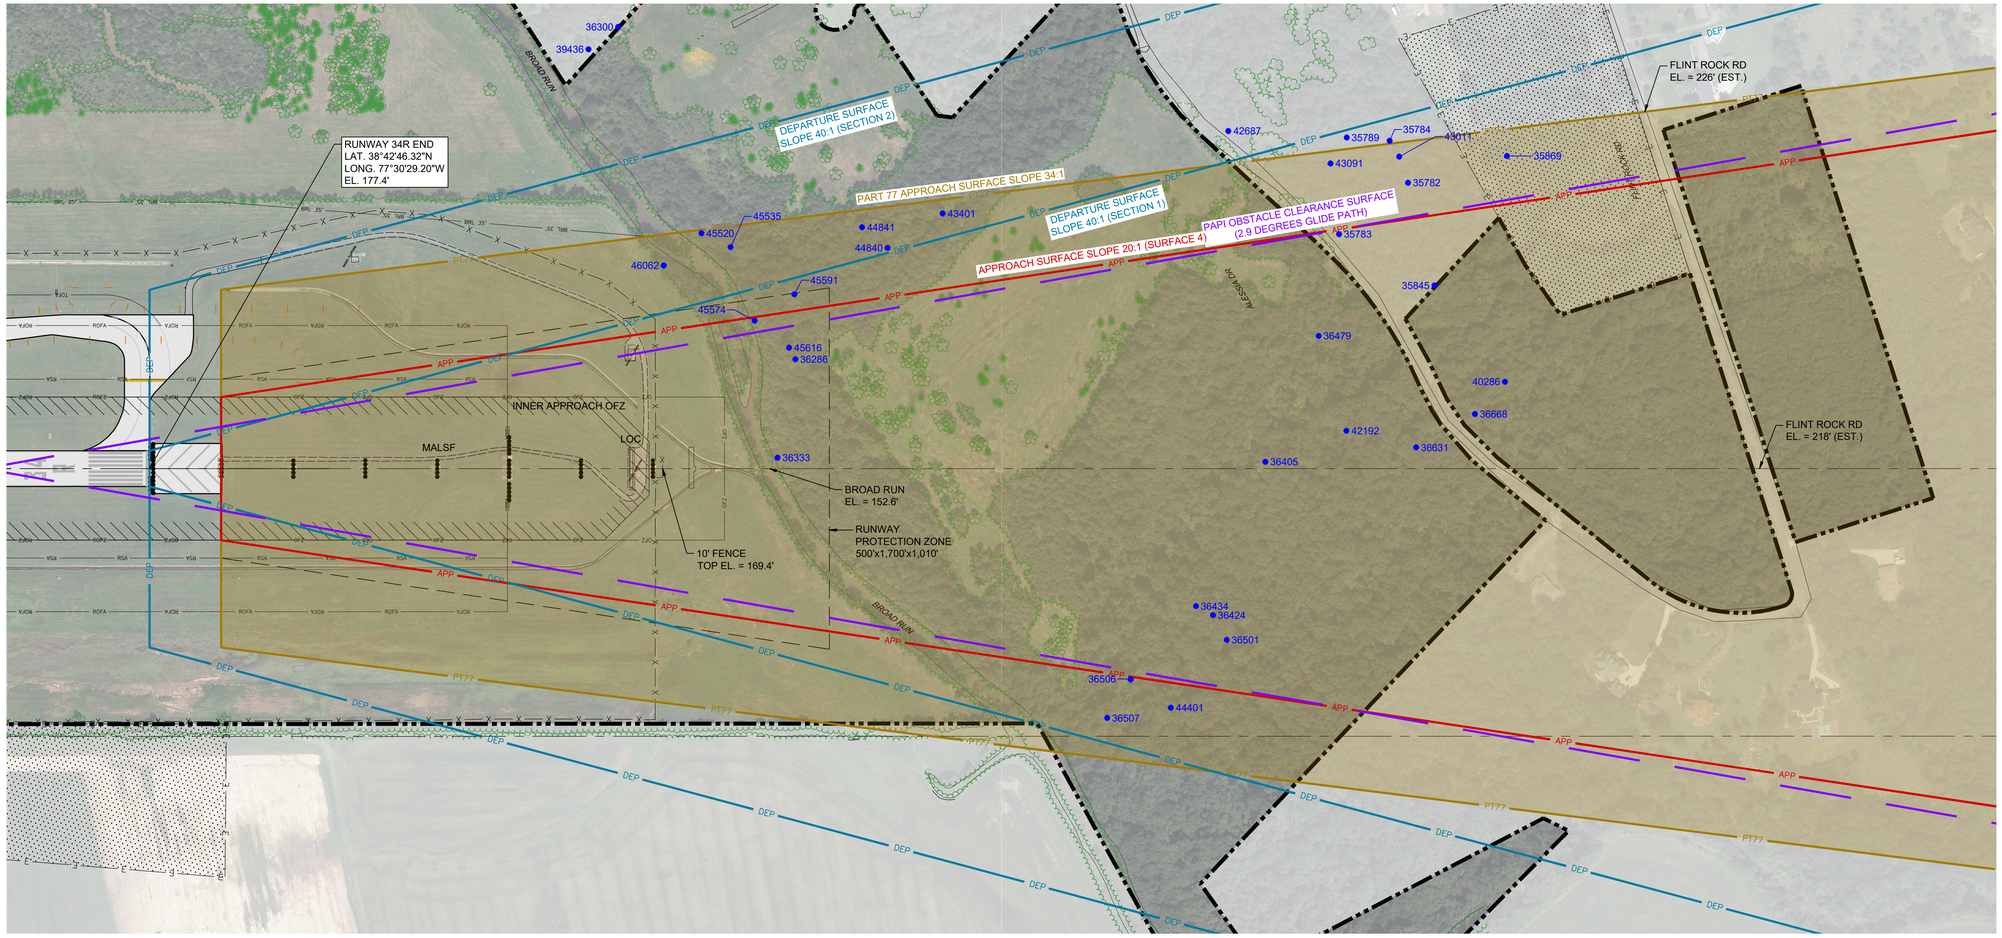

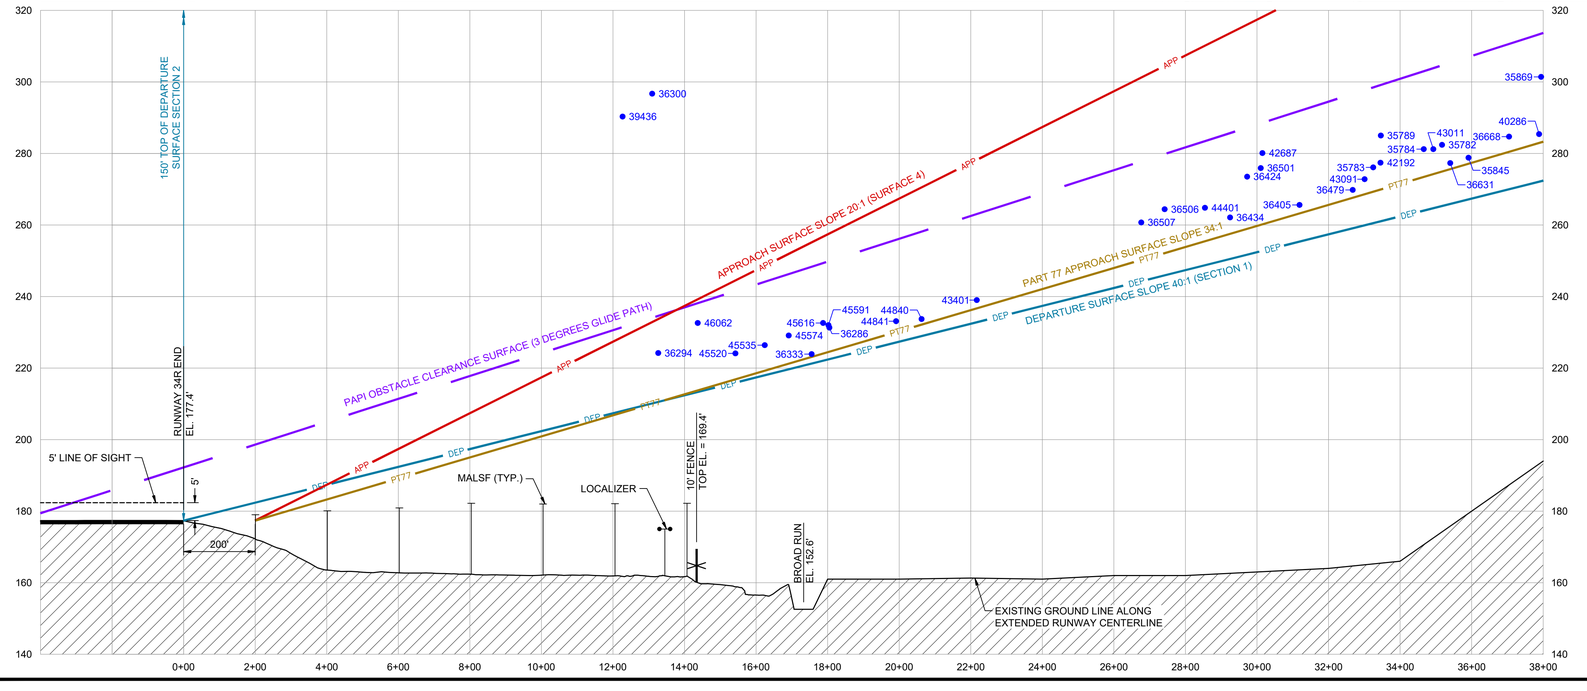

DESCRIPTION	EXISTING
PROPERTY LINE	
PART 77 SURFACE	PT77
APPROACH SURFACE	APP
DEPARTURE SURFACE	DEP
PAPI OBSTACLE CLEARANCE SURFACE	
VERTICAL GUIDANCE SURFACE	
OBSTRUCTION	30000

NOTES:
1. SEE SHEET 12 FOR OBSTRUCTION TABLE.

MAGNETIC DECLINATION
10° 27' WEST
JULY, 2022
ANNUAL CHANGE 0° 0' WEST

HORIZONTAL SCALE
200' 100' 0 200'

VERTICAL SCALE
20' 10' 0 20'

RS&H

Reynolds,Smith and Hills Inc.
2600 Park Tower Dr, Suite 101
Vienna, Virginia 22180
703-549-2472
www.rsandh.com
Virgina Registration Nos. 0407-003171 * 0411-00438

MANASSAS REGIONAL AIRPORT

MANASSAS, VIRGINIA

AIRPORT LAYOUT PLAN

CONSULTANTS

REVISIONS

NO.	DESCRIPTION	DATE

DATE ISSUED: 10/2024
REVIEWED BY: LO
DRAWN BY: TJM, BJM
DESIGNED BY: TJM, BJM

PROJECT NUMBER
1022-1886-004

© 2024 RS&H, INC.

SHEET TITLE

INNER PORTION OF THE APPROACH SURFACE RUNWAY 34R (EXISTING)

SHEET NUMBER

10 OF 20

Drawing: T:\P\2221886.004 Manassas Airport Master Plan\CAD\ALP\C\HEF_08-13_InnerApps.dwg Plotted on: 10/15/2024 4:22 PM Plotted by: Butler, Grayson